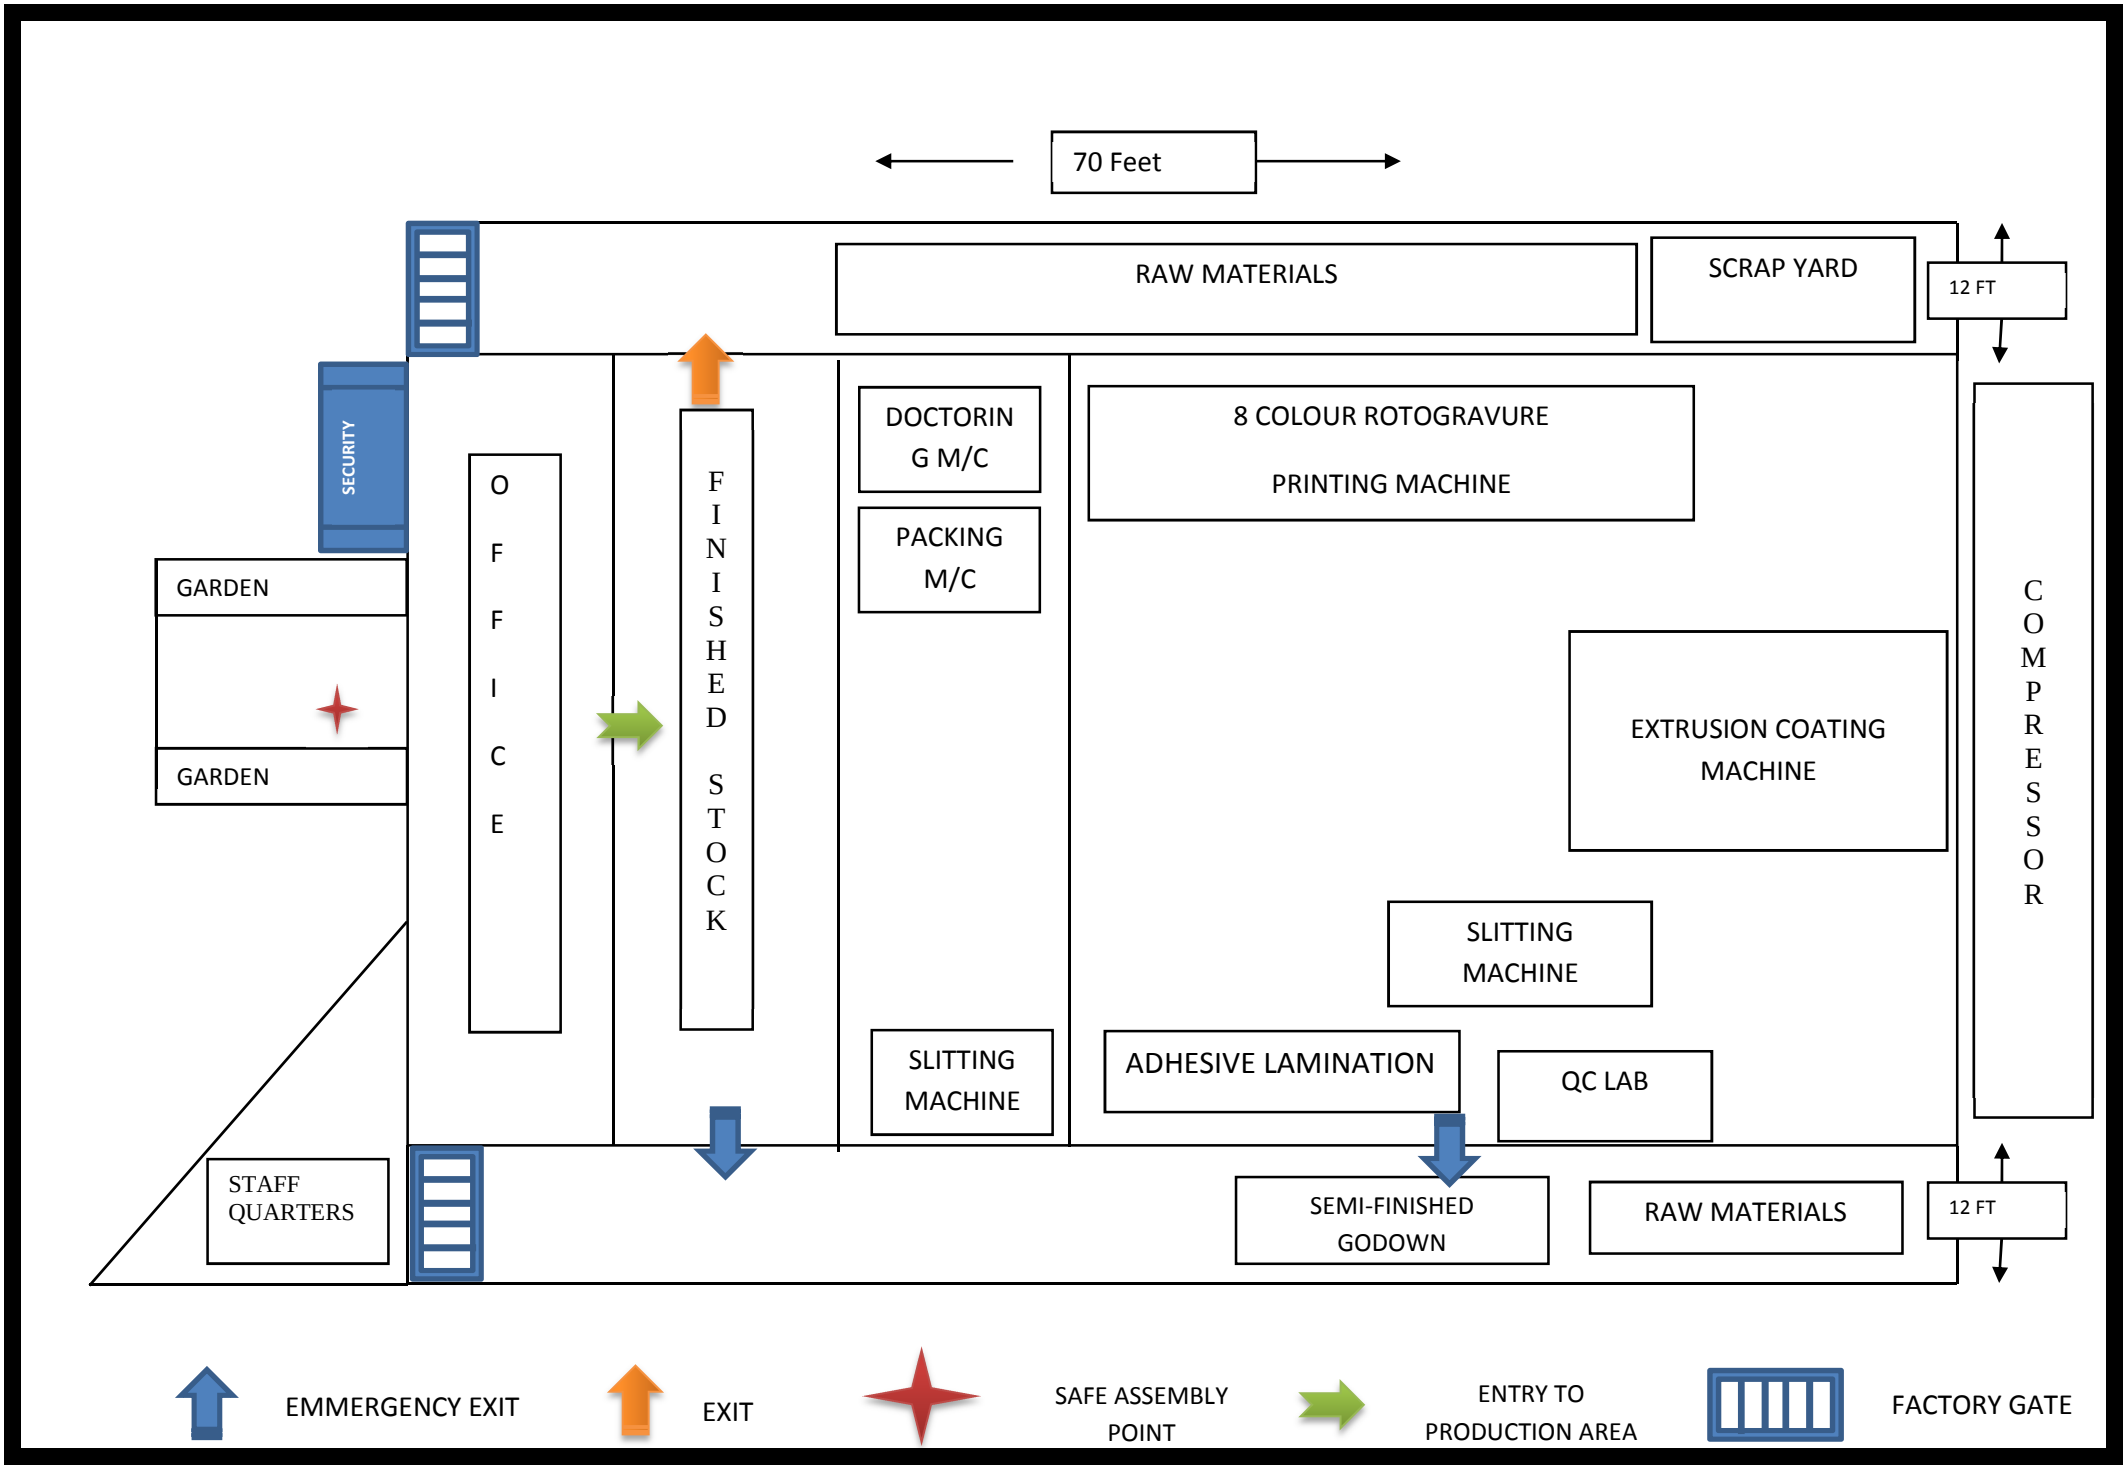
70 Feet
RAW MATERIALS
SCRAP YARD
12 FT
SECURITY
GARDEN
GARDEN
OFFICE
FINISHED STOCK
DOCTORING M/C
PACKING M/C
8 COLOUR ROTOGRAVURE PRINTING MACHINE
COMPRESSOR
EXTRUSION COATING MACHINE
SLITTING MACHINE
SLITTING MACHINE
ADHESIVE LAMINATION
QC LAB
STAFF QUARTERS
SEMI-FINISHED GODOWN
RAW MATERIALS
12 FT
EMMERGENCY EXIT
EXIT
SAFE ASSEMBLY POINT
ENTRY TO PRODUCTION AREA
FACTORY GATE